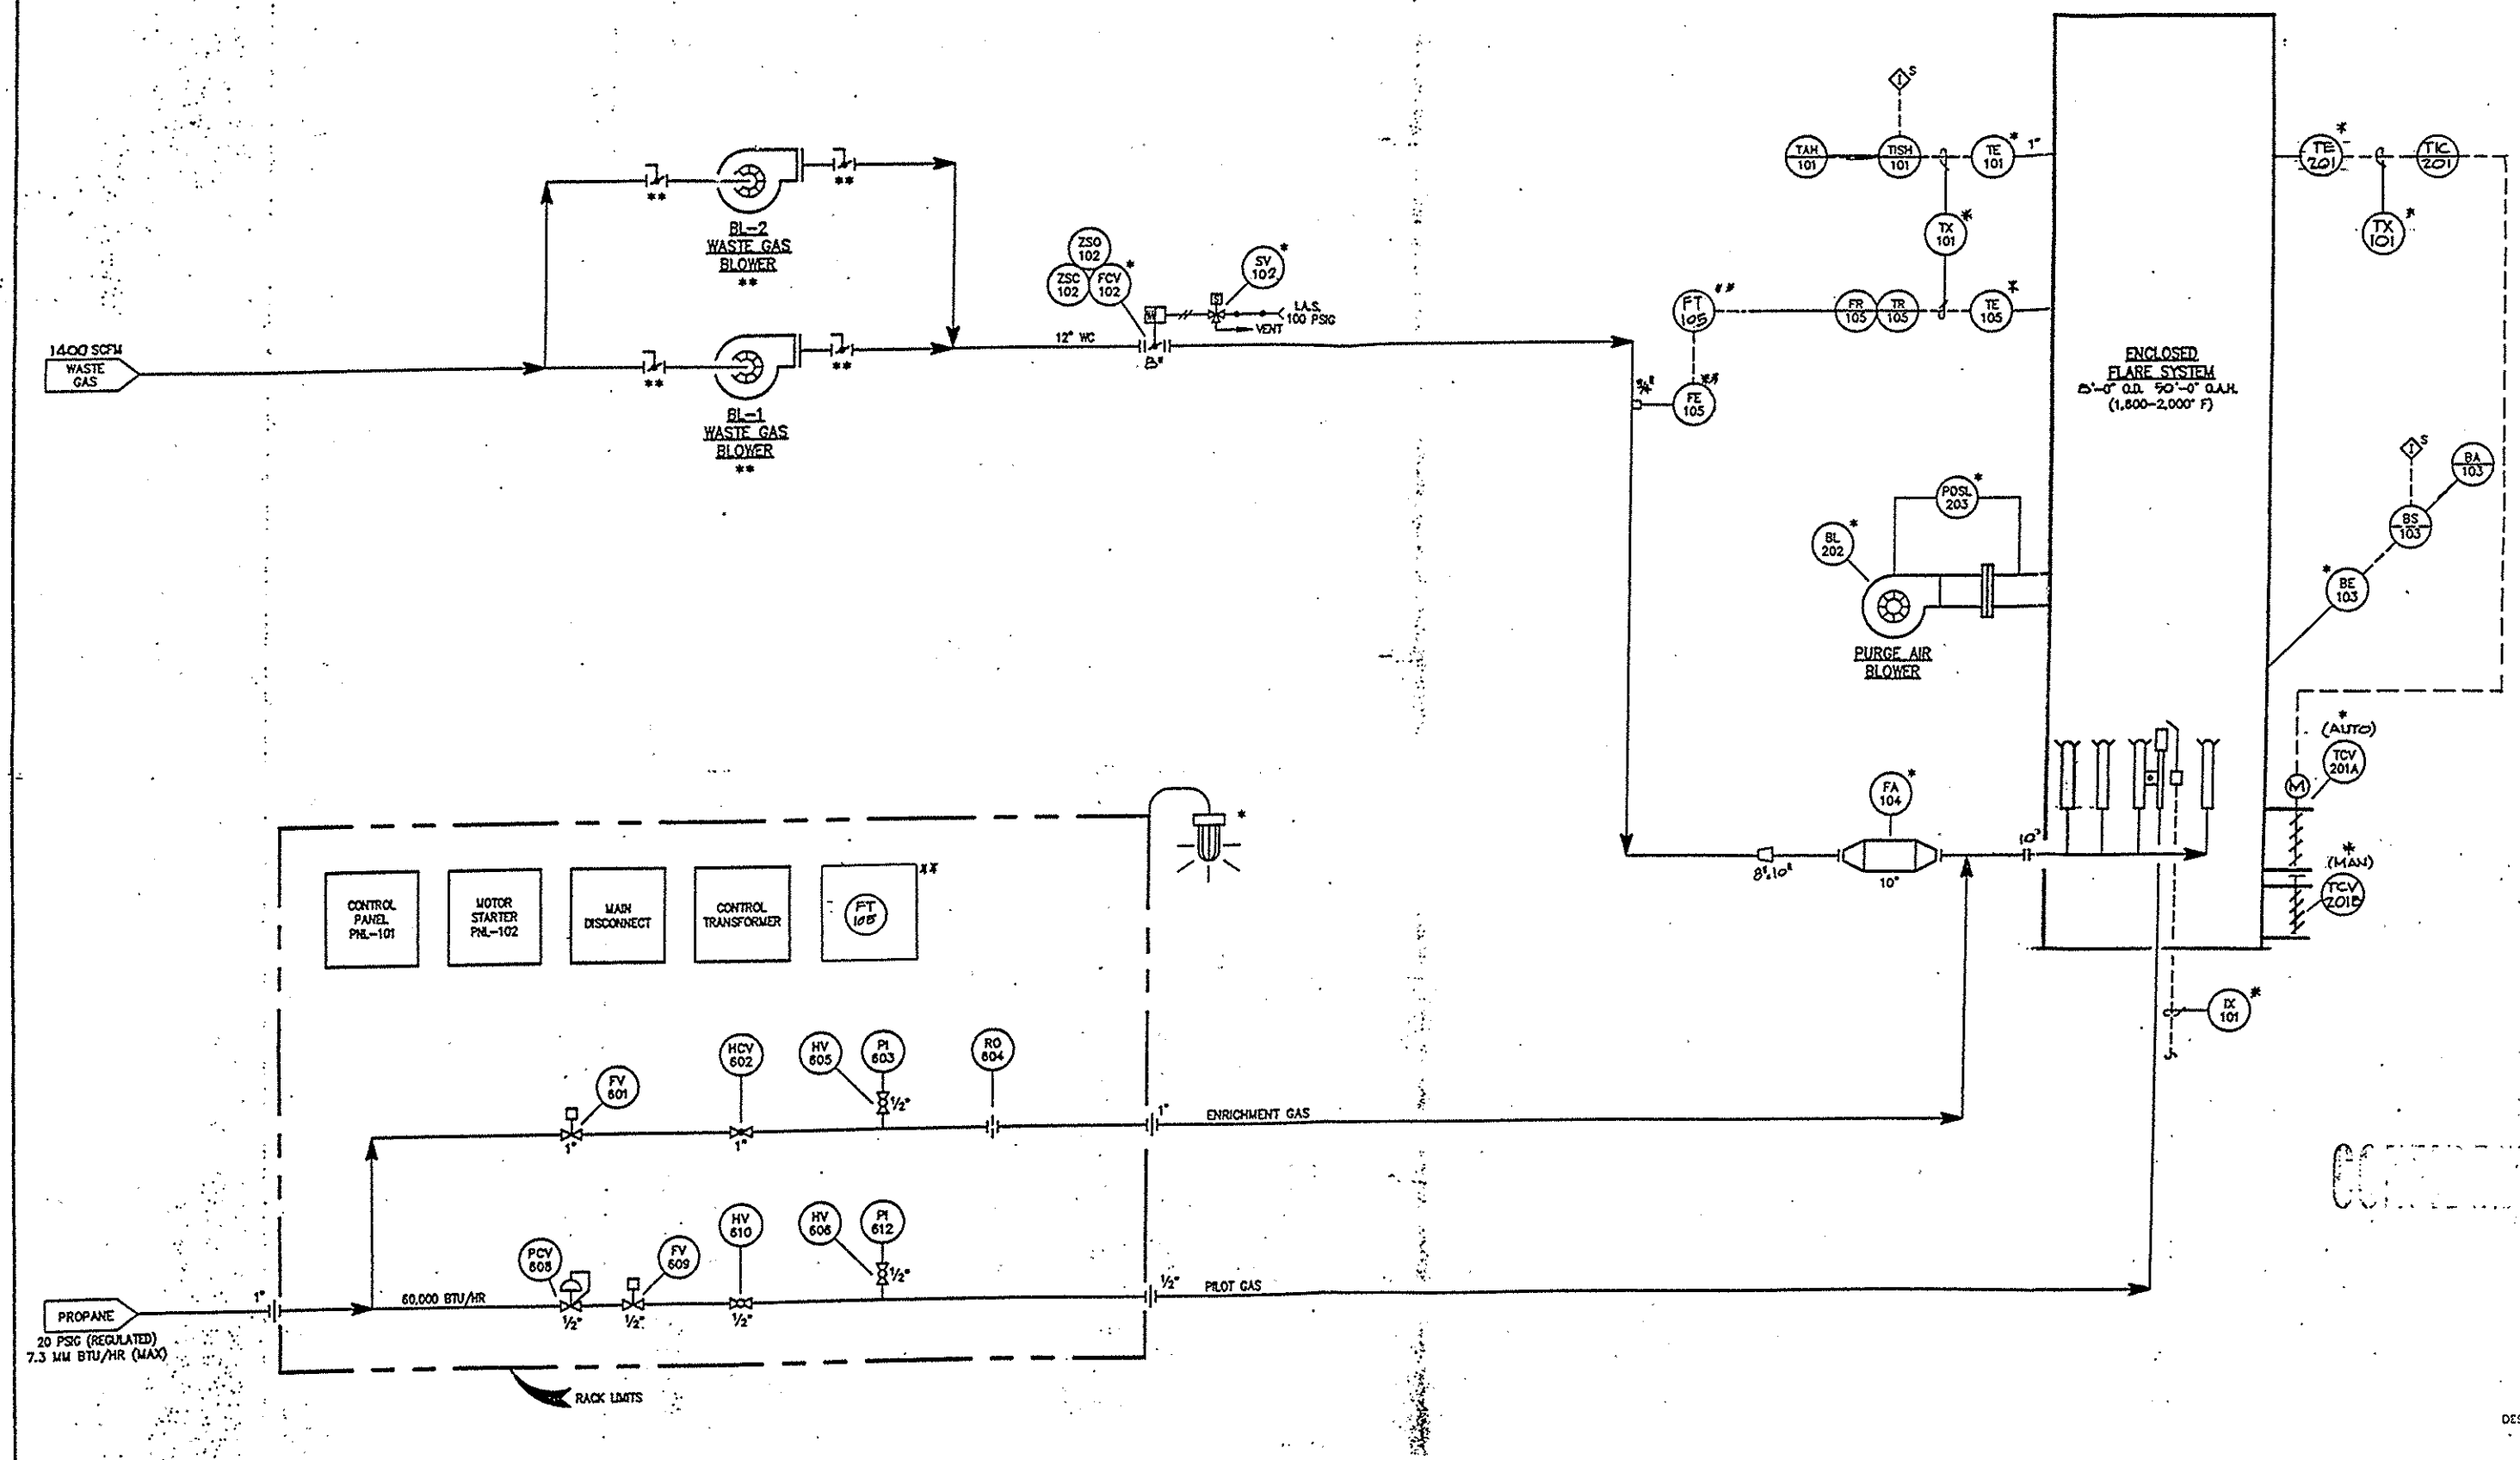

Notes :

1. * ITEMS SHIPPED LOOSE FOR FIELD INSTALLATION BY OTHERS, NOT McGILL.
2. ** DENOTES BY OTHERS, NOT McGILL.
3. AREA CLASSIFICATION ~ NON HAZARDOUS.
4. IGNITION CABLE FROM PNL-101 TO PILOT IS BY McGILL. TYPE #357 KOOL BLUE OR EQUAL.

No.	Date	By	Chk'd	App'd	Description
2	5-3-91	[illegible]	[illegible]	[illegible]	NEW REF. ECN 4062
1	3-26-91	[illegible]	[illegible]	JRH	ADDED FT-105 TO RACK PER ECN 4039

Revisions

Dwg. No. | Subject
Reference Drawings

This drawing is the property of and intended only for the private use of IT/McGILL Pollution Control Systems and may not be reproduced or given to third parties without prior written consent.

Customer: BROWNING FERRIS INC.

Drawn: FH
Date: 2-27-91
Scale: NONE
Checked: SC
App'd: JRH

PIPING & INSTRUMENT DIAGRAM
ENCLOSED FLARE SYSTEM

ITT McGILL Pollution Control Systems
Tulsa, Oklahoma

P.O. No. 9539
Revision No. 2
Drawing No. D-120575-10-101
Sheet 1 of 1

CONFIDENTIAL

REVISED
DESTROY ALL PREVIOUS DWGS