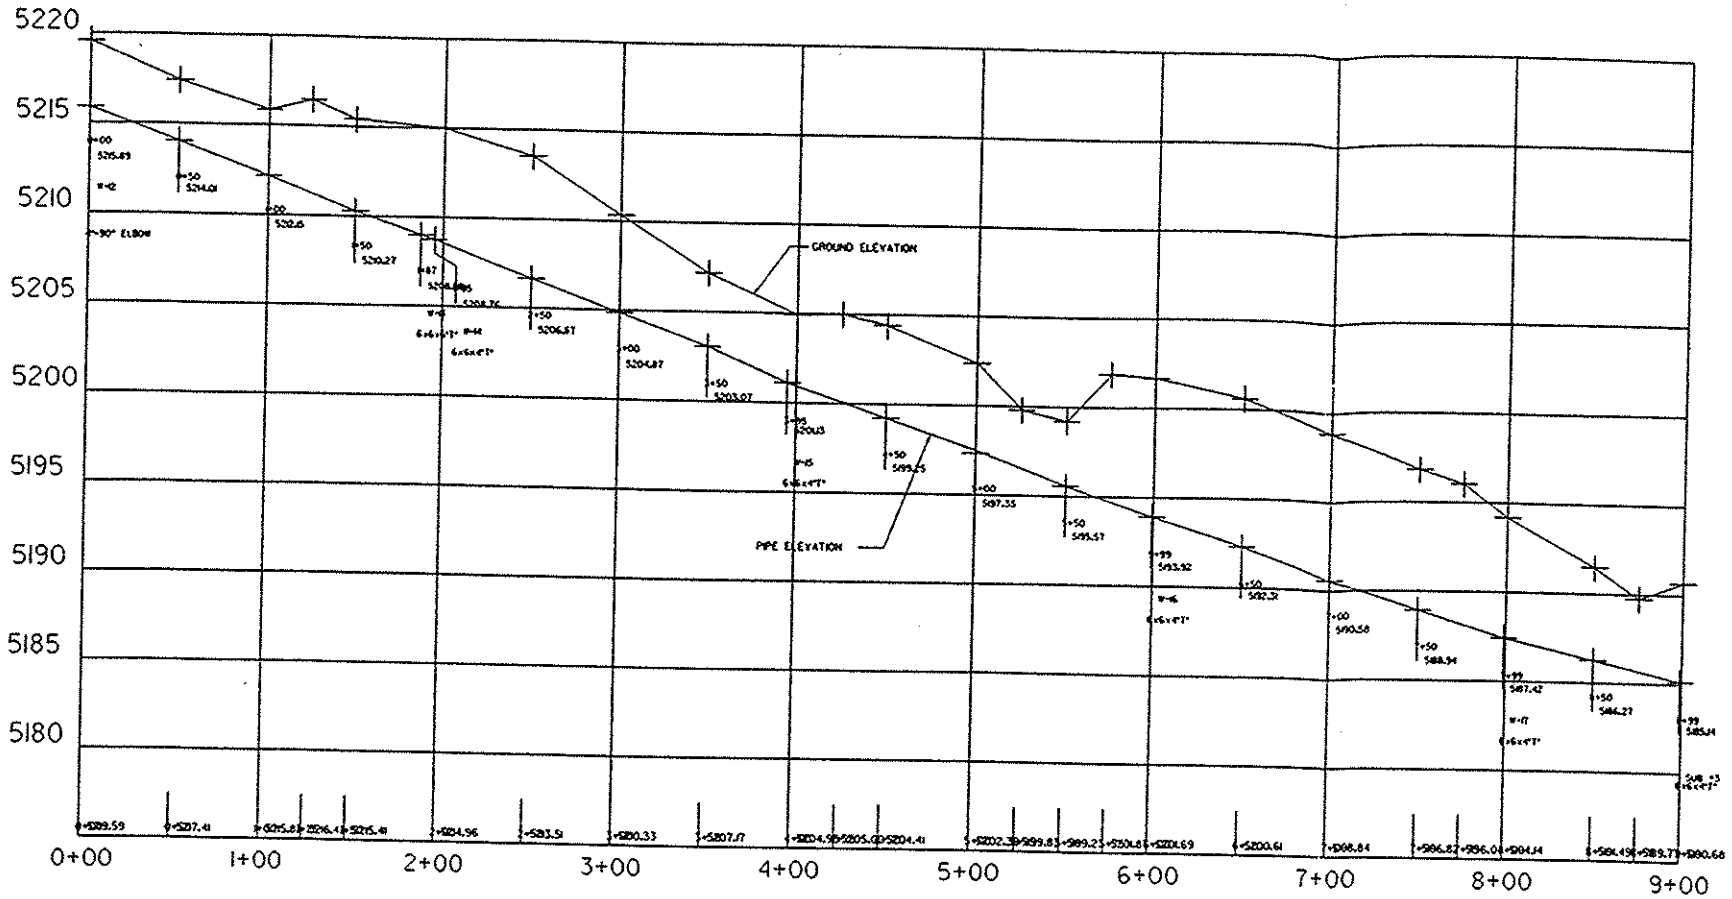

SUBHEADER #3

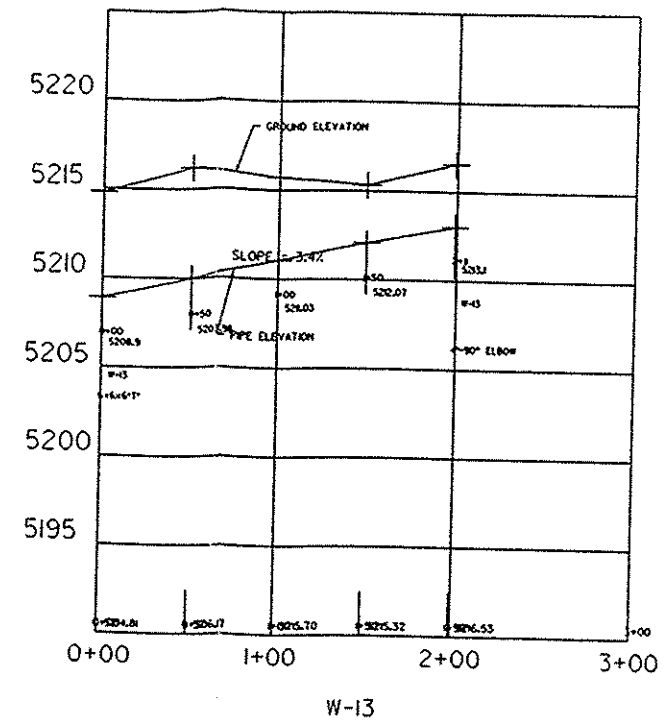

W-13

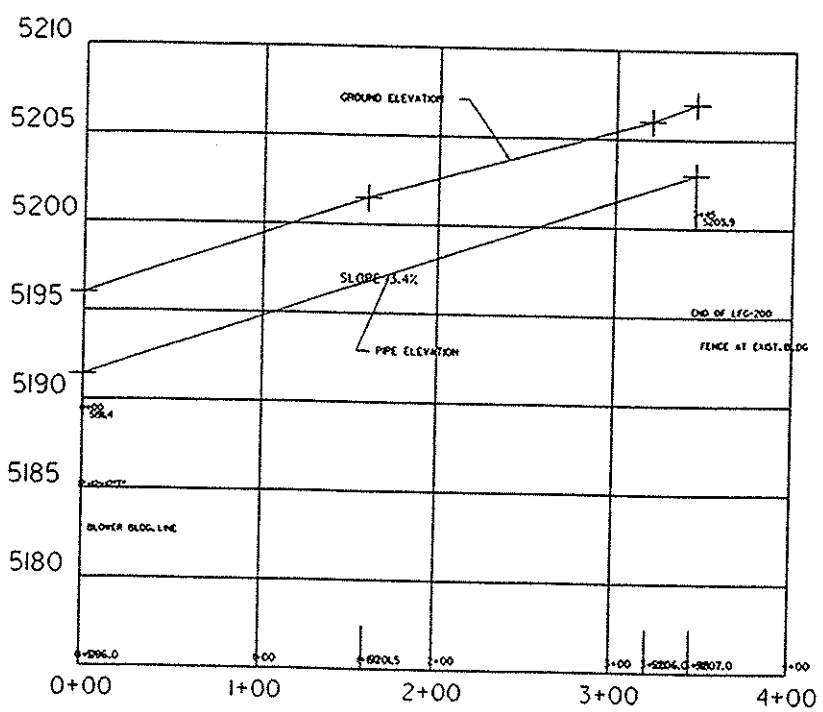

LFG-200
TO BLOWER BUILDING

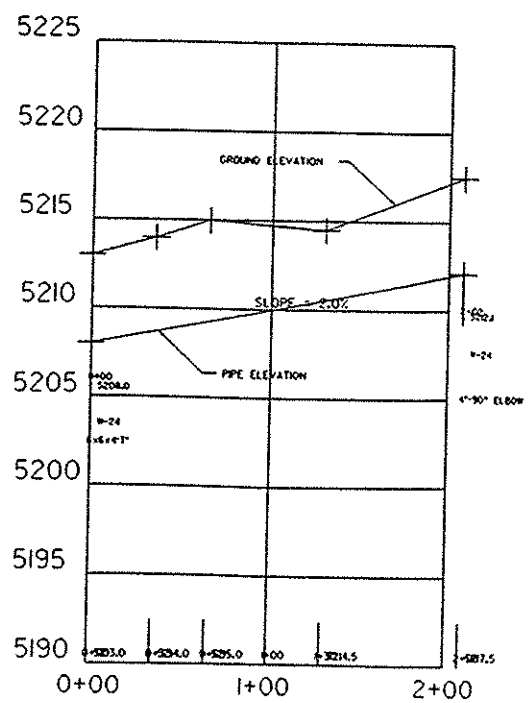

W-24

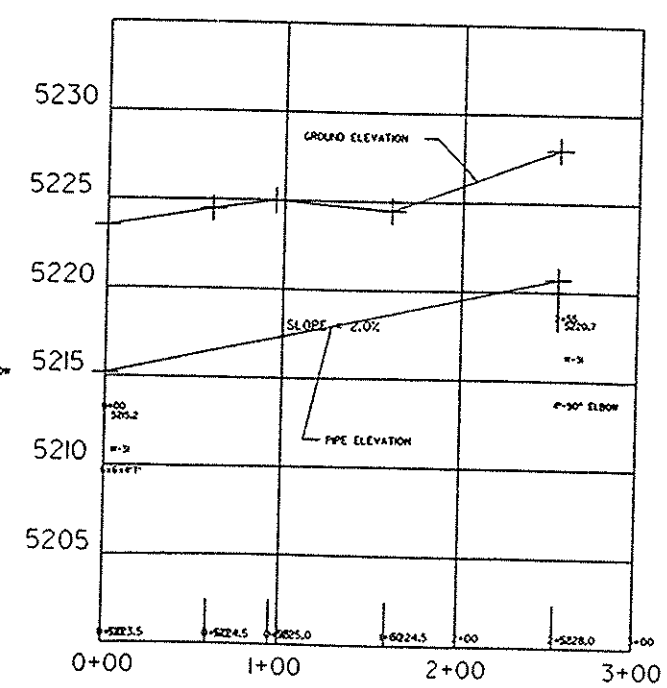

W-31

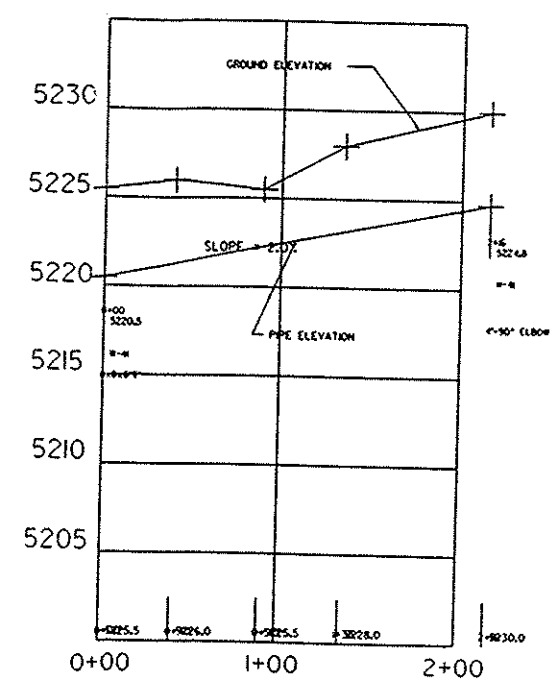

W-41

GROUND ELEVATIONS ARE APPROXIMATE

REV	DESCRIPTION	DATE	BY

BROWNING-FERRIS INDUSTRIES
GAS SYSTEMS
757 N. ELDRIDGE - P.O.BOX 3151 - HOUSTON, TEXAS 77253 - (713) 870-8100

SCALE: AS NOTED
DATE: AUG. 1991
ENGINEER: D.A.W.
DRAWN BY: H.H.J.
APPROVED BY:
PROJECT NUMBER:

TITLE: RECORD PROFILES
PROJECT NAME AND LOCATION: GAS EXTRACTION SYSTEM
SAND CREEK LANDFILL
DENVER, COLORADO

DRAWING NUMBER: SHEET 5