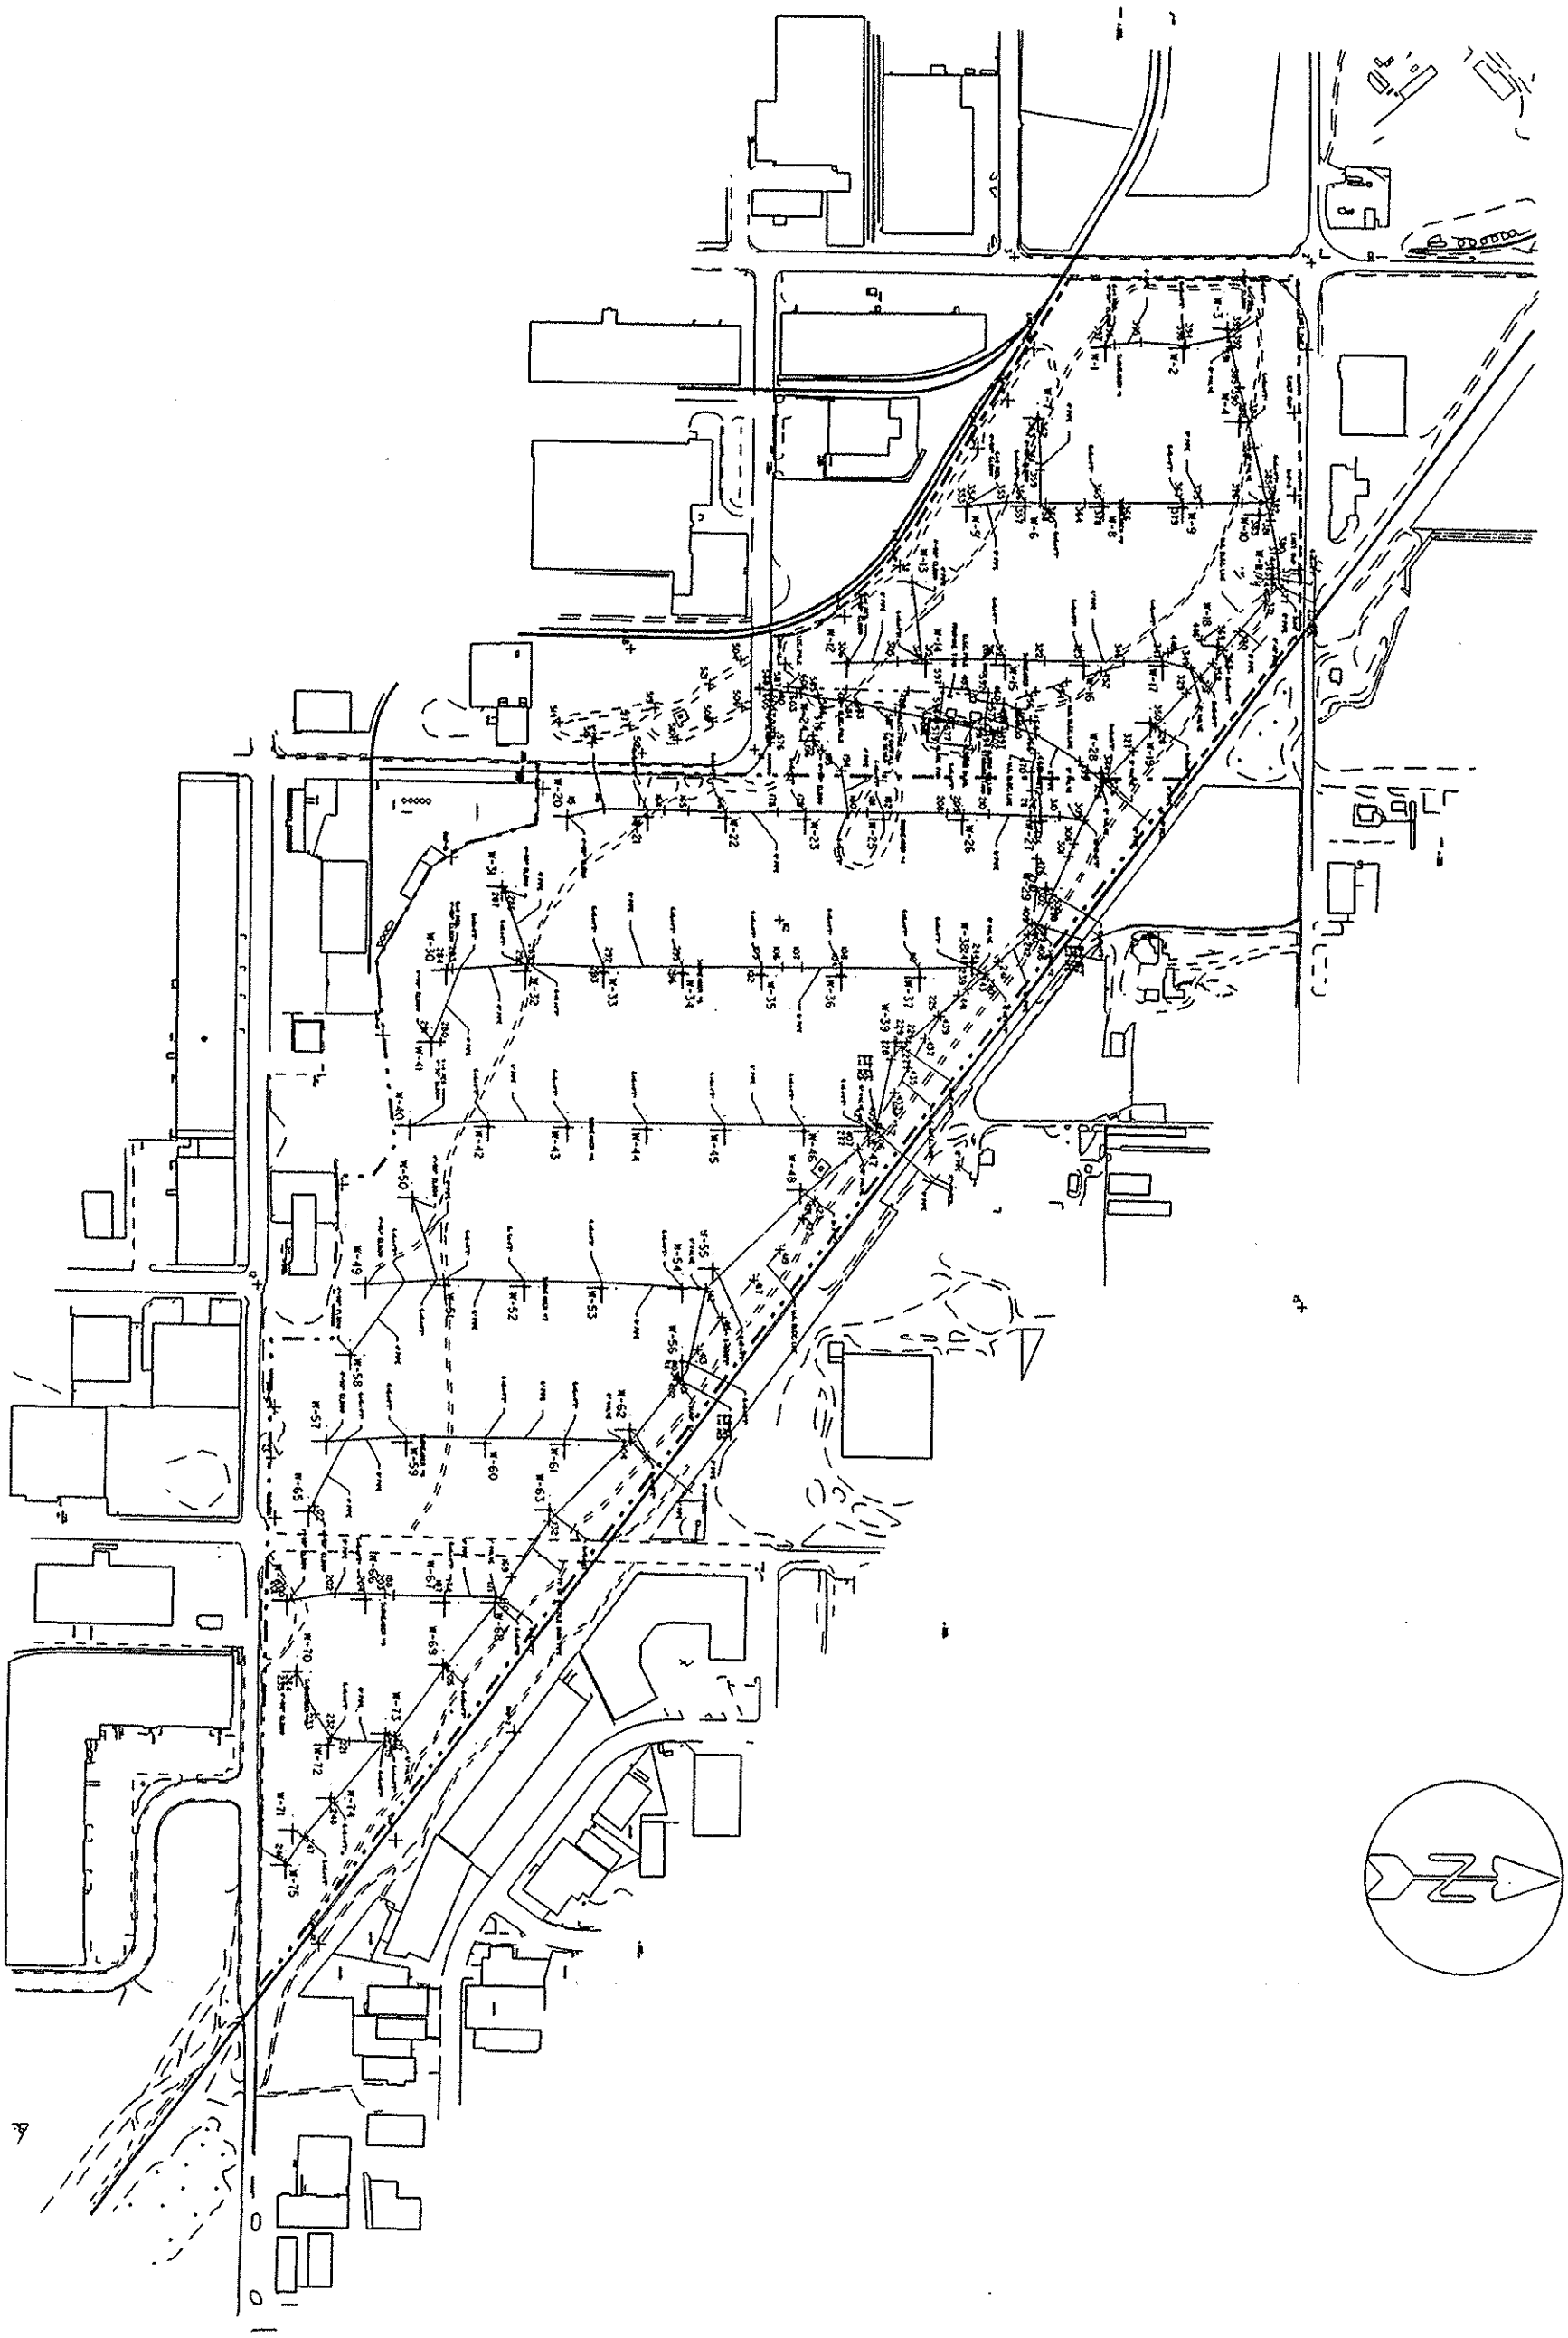

DRAWING NUMBER	SHEET 1
TITLE	RECORD SITE PLAN
PROJECT NAME AND LOCATION	GAS EXTRACTION SYSTEM SAND CREEK LANDFILL DENVER, COLORADO
SCALE	N.T.S.
DATE	AUG. 1991
ENGINEER	D.A.W.
DRAWN BY	H.H.J.
APPROVED BY	
PROJECT NUMBER	

BFI®
BROWNING-FERRIS INDUSTRIES
GAS SYSTEMS
757 N. ELDRIDGE - P.O.BOX 3151 - HOUSTON, TEXAS 77253 - (713) 870-8100

REV	DESCRIPTION	DATE	BY