NOTE: LADDER TO BE CONSTRUCTED SEPERATE AND ATTACHED AS A UNIT TO INSIDE OF CMP.

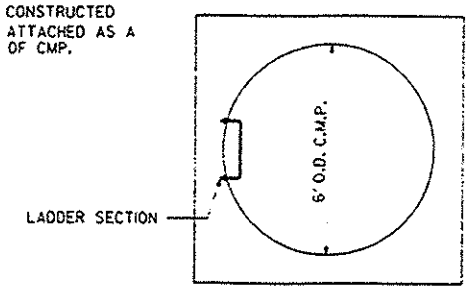

TOP VIEW

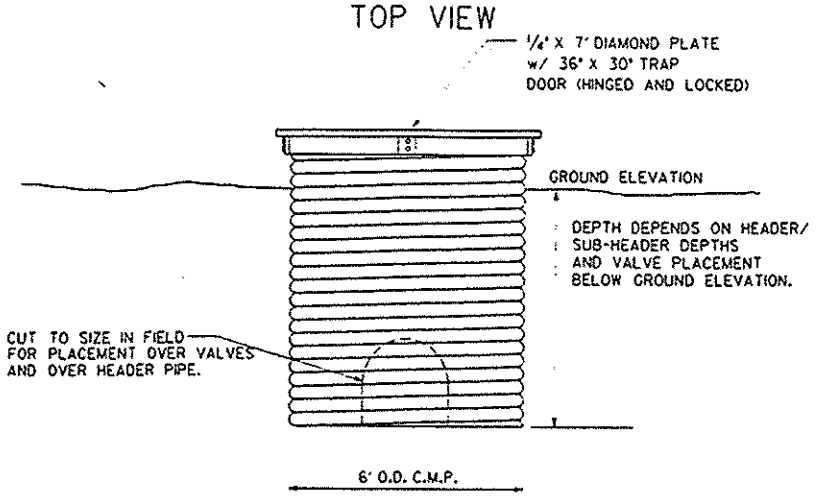

1 METHANE VALVE BOX COVER DETAIL

WELL NUMBER	CLAY BACKFILL FROM	TO	PERFORATIONS FROM	TO	GRAVEL BACKFILL FROM	TO	TOTAL DEPTH
W-75	6' TO 5'		22'		20'		5'
W-74	4.5' TO 4'		5' TO 10'		3' TO 2'		5'
W-73	6' TO 5'		24'		22'		5'
W-72	9' TO 5'		33'		31'		5'
W-71	6' TO 4'		24'		22'		5'
W-70	9' TO 5'		37'		34' TO 4'		12'
W-69	6' TO 5.5'		25'		26' TO 4'		12'
W-68	6' TO 5'		9' TO 5'		20' TO 11'		12'
W-67	9' TO 5'		23' TO 5'		20' TO 4'		5'
W-66	7' TO 5.5'		33' TO 15'		5' TO 4'		5'
W-65	6' TO 4'		24' TO 5'		26' TO		24'
W-64	9' TO 5'		36' TO 15'		40' TO 4'		42'
W-63	6' TO 4'		24' TO 5'		24' TO 11'		24'
W-62	6' TO 5'		20' TO 5'		21' TO		20'
W-6	6' TO 5'		26' TO 5'		26' TO 11'		26'
W-60	9' TO 4.5'		35' TO 5'		35' TO 4'		39'
W-59	9' TO 4'		31' TO 5'		31' TO 4'		39'
W-58	6' TO 4'		24' TO 5'		24' TO 9'		24'
W-57	6' TO 4'		24' TO 5'		24' TO 11'		24'
W-56	6' TO 4'		24' TO 5'		24' TO 11'		24'
W-55	6' TO 4'		24' TO 5'		24' TO 11'		24'
W-54	6' TO 4'		24' TO 5'		24' TO 11'		24'
W-53	9' TO 5'		33' TO 5'		33' TO 4'		39'
W-52	6' TO 5'		24' TO 5'		24' TO 11'		24'
W-51	9' TO 5'		33' TO 5'		33' TO 4'		39'

WELL NUMBER	CLAY BACKFILL FROM	TO	PERFORATIONS FROM	TO	GRAVEL BACKFILL FROM	TO	TOTAL DEPTH
W-50	6' TO 5'		20' TO 15'		40' TO 4'		5'
W-49	6' TO 5'		32' TO 15'		35' TO 14'		35'
W-4	6' TO 4'		28' TO 15'		29' TO 14'		29'
W-3	9' TO 4'		33' TO 15'		34' TO 14'		34'
W-2	9.5' TO 4'		36' TO 15'		37' TO 14'		37'
W-1	9' TO 4'		43' TO 15'		44' TO 14'		44'

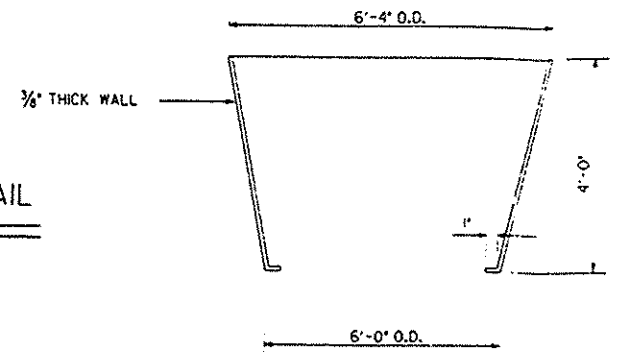

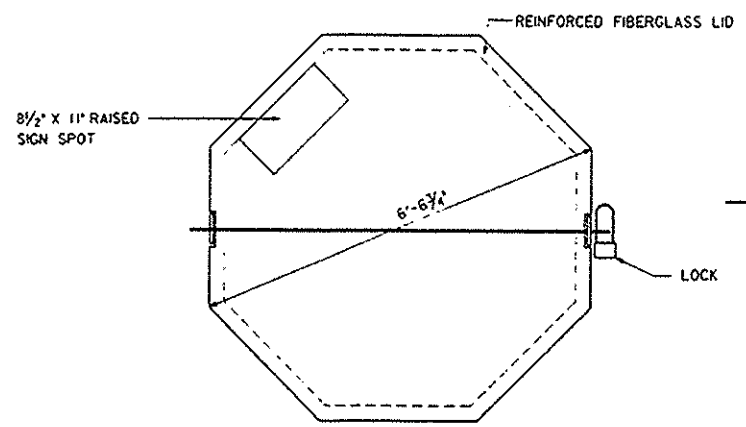

2 REINFORCED FIBERGLASS ENCASEMENT

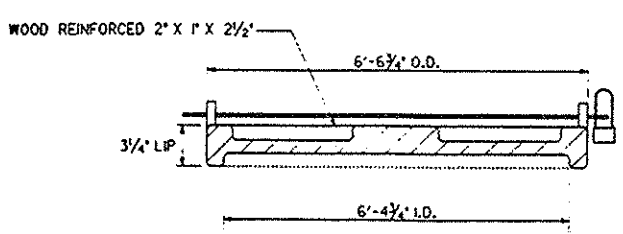

3 PLAN OF WELL COVER

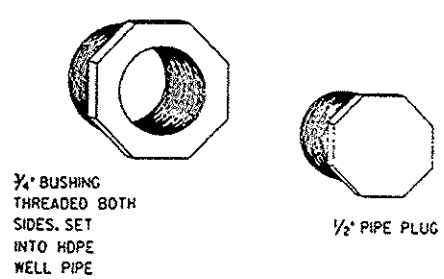

4 SAMPLE PORT DETAIL

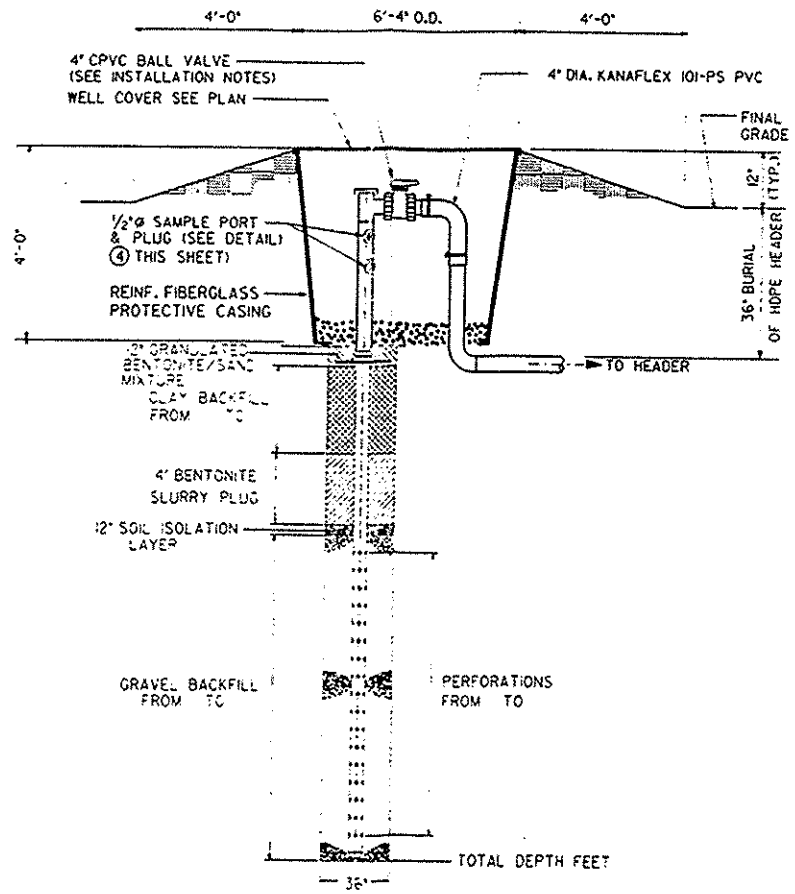

5 TYPICAL LANDFILL GAS EXTRACTION WELL DETAILS

REV	DESCRIPTION	DATE	BY

BF1 BROWNING-FERRIS INDUSTRIES
GAS SYSTEMS
757 N. ELDRIDGE · P.O.BOX 3151 · HOUSTON, TEXAS 77253 · (713) 870-8100

SCALE N.T.S.
DATE AUG. 1991
CHECKED
DRAWN BY
APPROVED BY
PROJECT NUMBER

TITLE EXTRACTION WELL DETAILS
PROJECT NAME AND LOCATION GAS EXTRACTION SYSTEM
SANDCREEK LANDFILL
DENVER, COLORADO

DRAWING NUMBER SHEET 9 OF